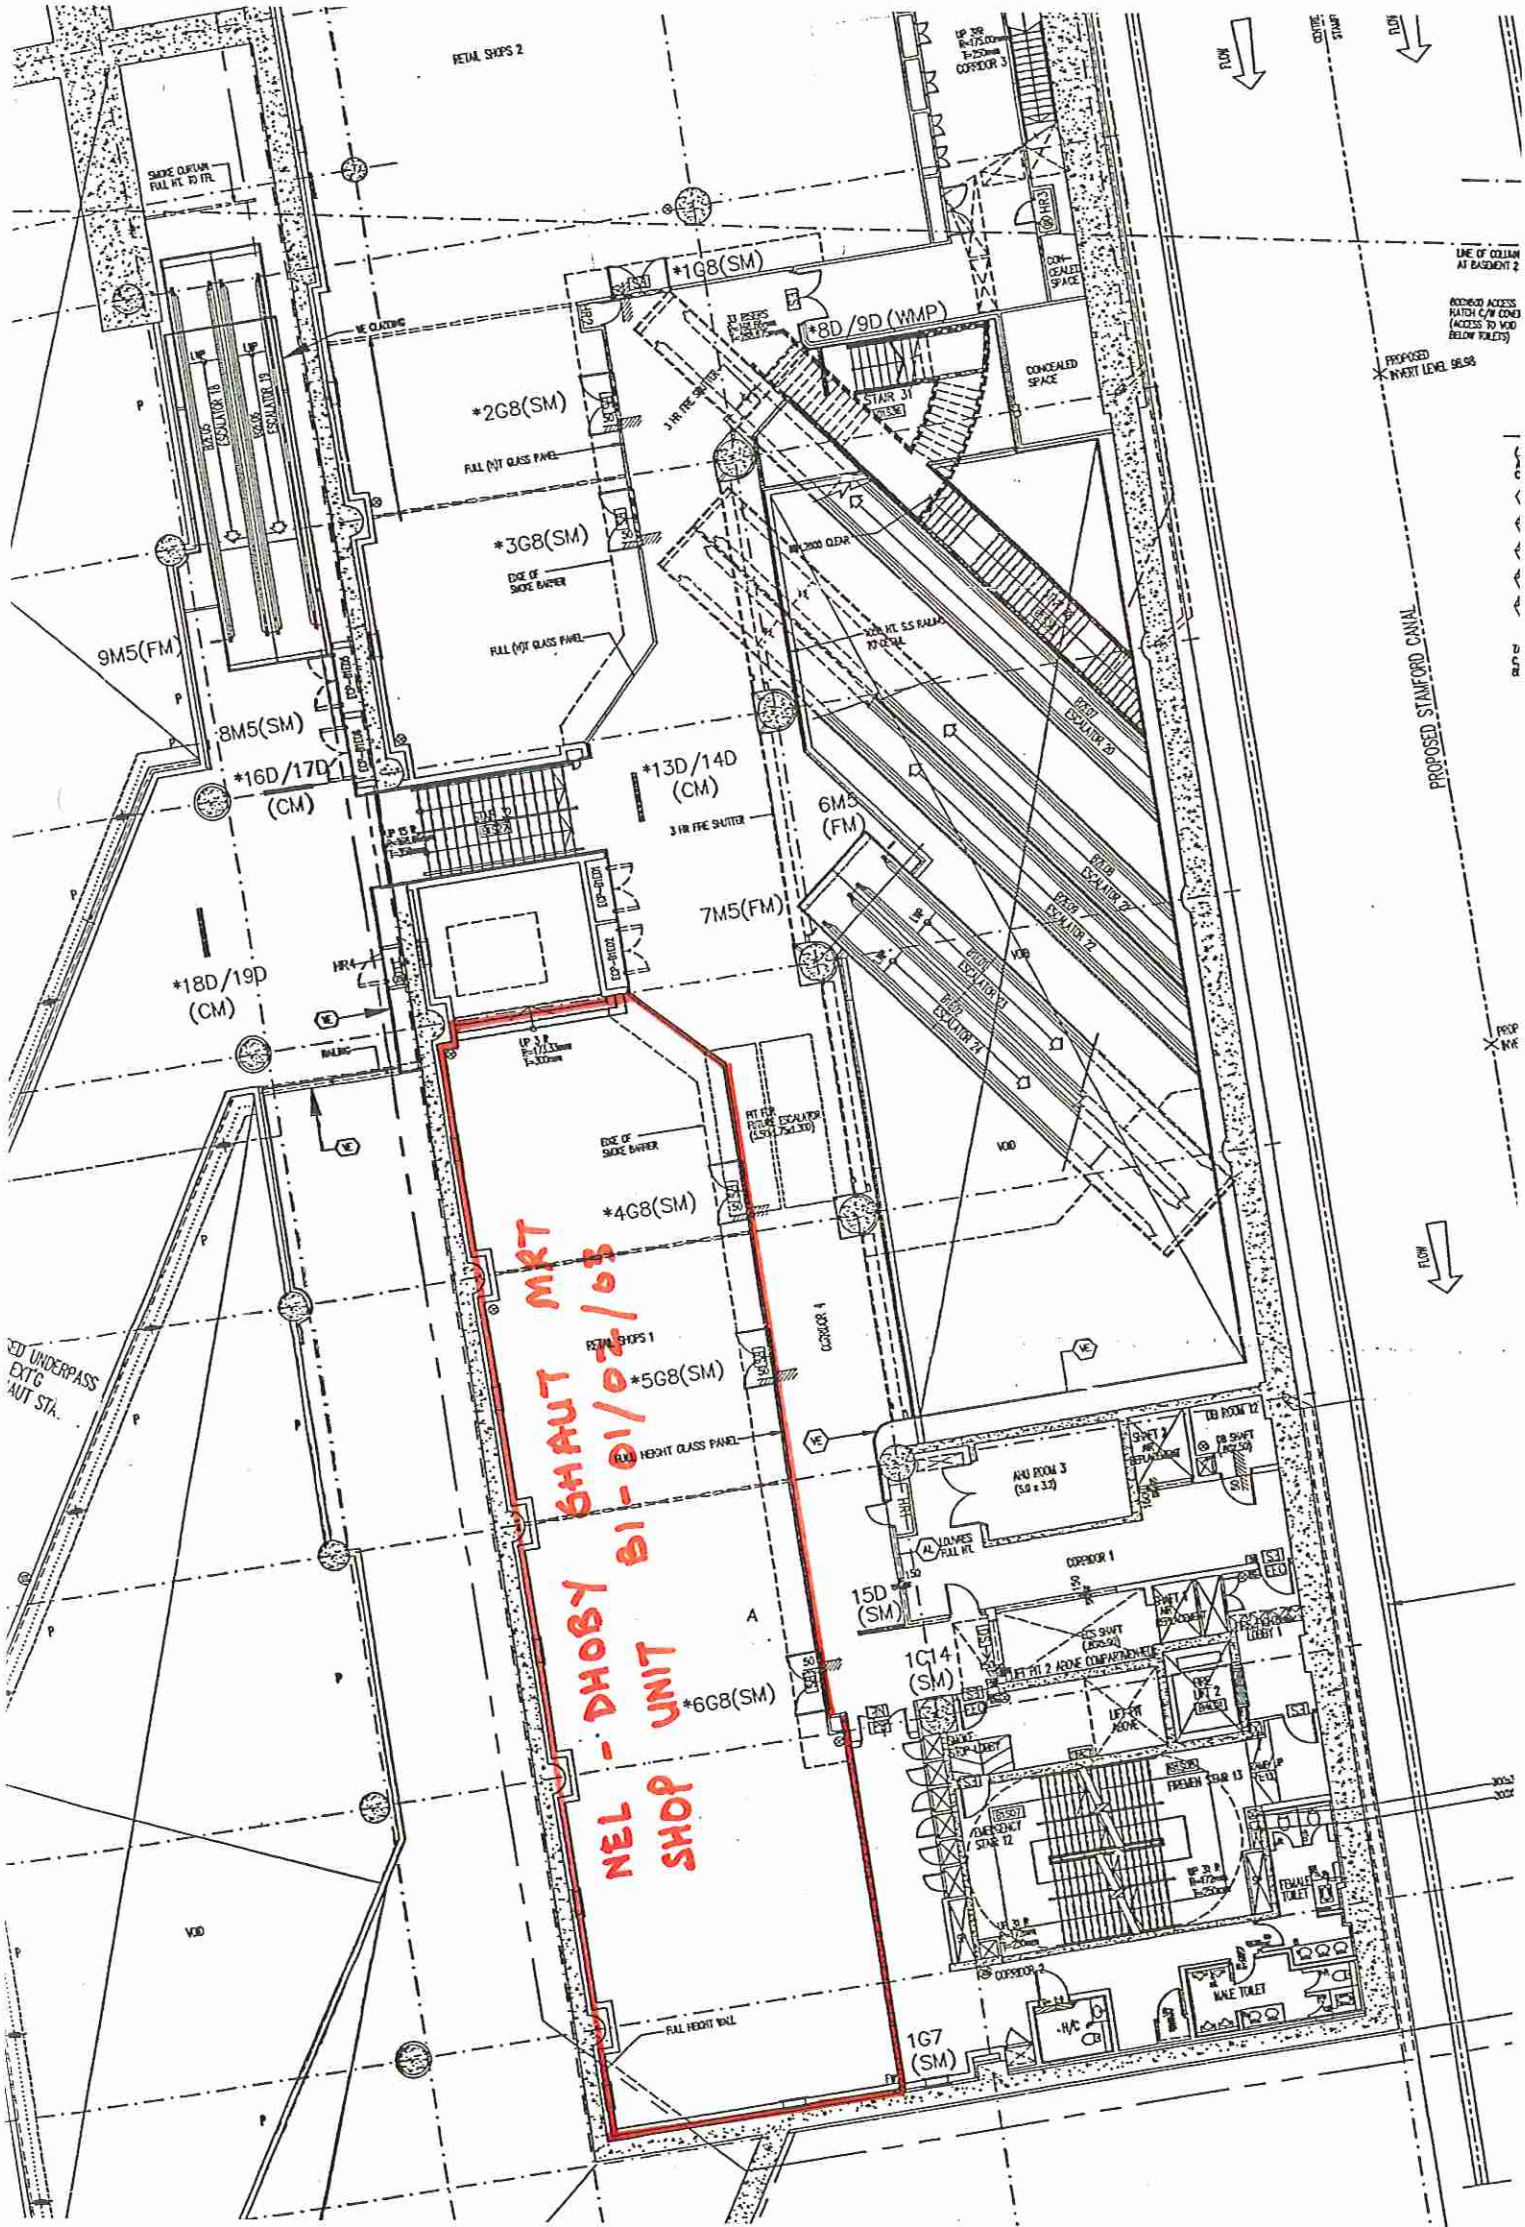
RETAIL SHOPS 2
*1G8(SM)
*8D /9D (WMP)
STAIR 31
CONCEALED SPACE
*2G8(SM)
FULL (NT GLASS PANEL
*3G8(SM)
EDGE OF SKIDE BARRIER
FULL (NT GLASS PANEL
9M5(FM)
8M5(SM)
*16D/17D (CM)
*13D/14D (CM)
3 HR FIRE SHUTTER
6M5 (FM)
7M5(FM)
*18D/19D (CM)
EDGE OF SKIDE BARRIER
*4G8(SM)
RETAIL SHOPS 1
*5G8(SM)
FULL HEIGHT GLASS PANEL
*6G8(SM)
FULL HEIGHT WALL
VOID
CORRIDOR 1
15D (SM)
1C14 (SM)
1G7 (SM)
PROPOSED STAMFORD CANAL
PROPOSED INVERT LEVEL 96.98
FLOW
NEL - DHOBY GHAUT MRT
B1 - 01/02/03
SHOP UNIT