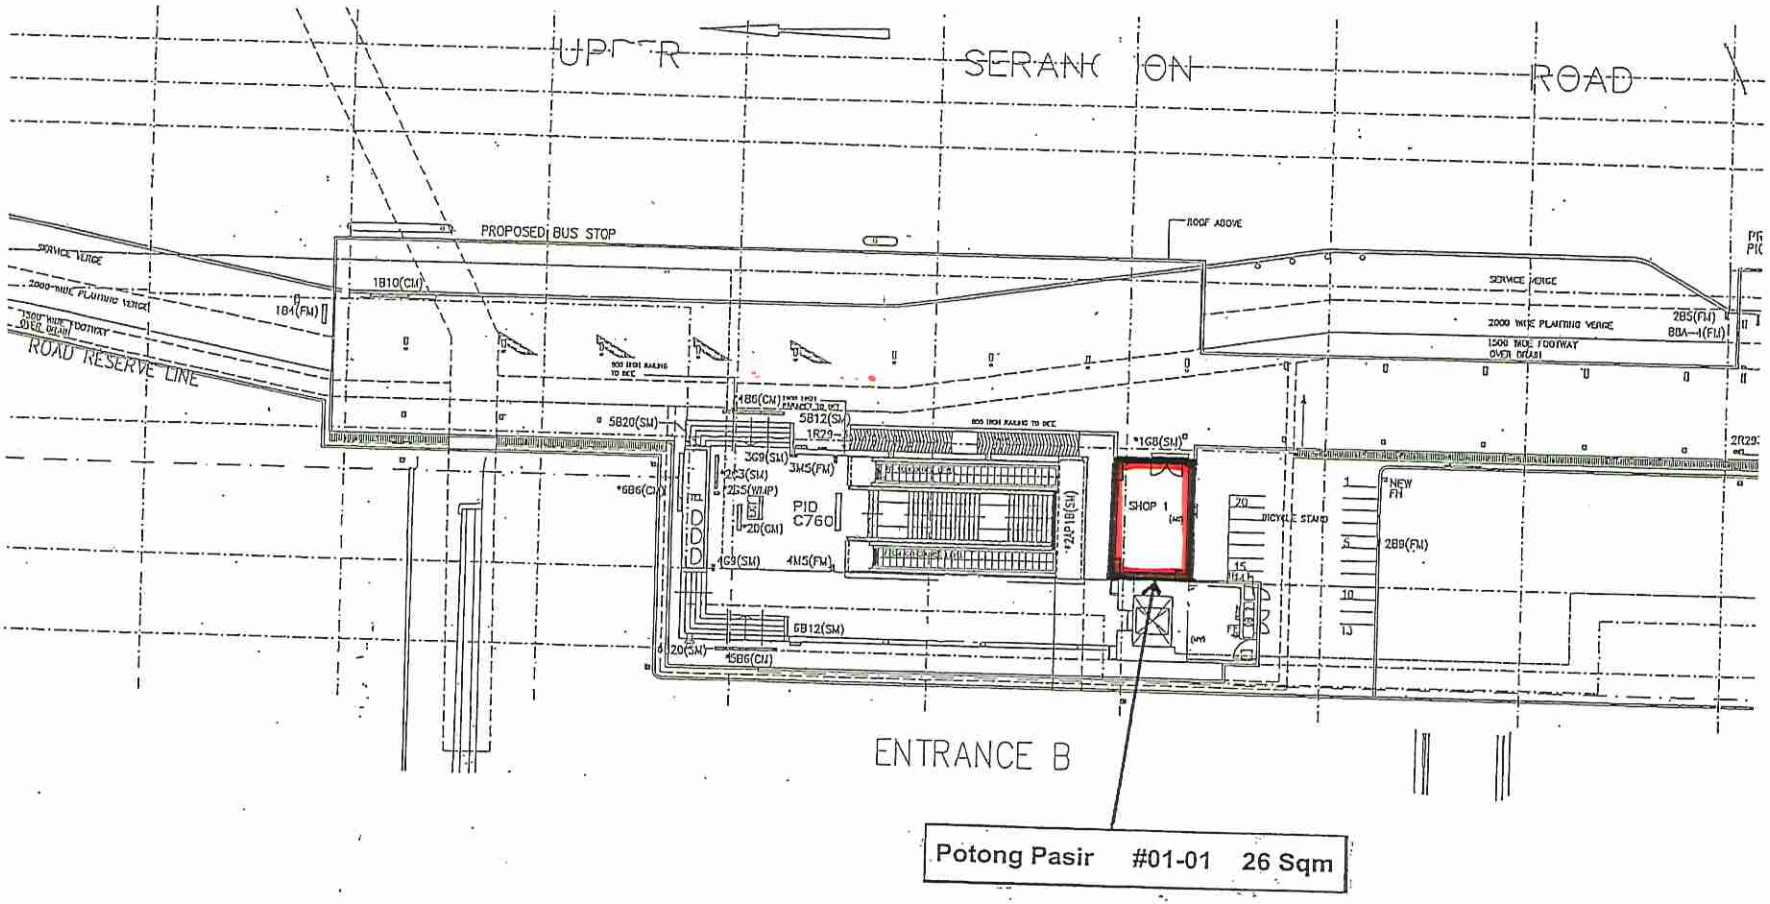
UPPER SERANGOON ROAD
PROPOSED BUS STOP
ROOF ABOVE
SERVICE VERGE
2000 WIDE PLANTING VERGE
1500 WIDE FOOTWAY OVER DRAIN
ROAD RESERVE LINE
1B10(CM)
1B4(FM)
5B20(SM)
1B6(CM)
5B12(SM)
1B29
3G9(SM)
3M5(FM)
2B3(SM)
2B5(WMP)
PID C760
2D(GM)
4G9(SM)
4M5(FM)
6B12(SM)
20(SM)
6B6(CM)
1G8(SM)
SHOP 1
BICYCLE STAND
NEW FH
2B9(FM)
2B5(FM)
8BA-1(FM)
ENTRANCE B
Potong Pasir #01-01 26 Sqm