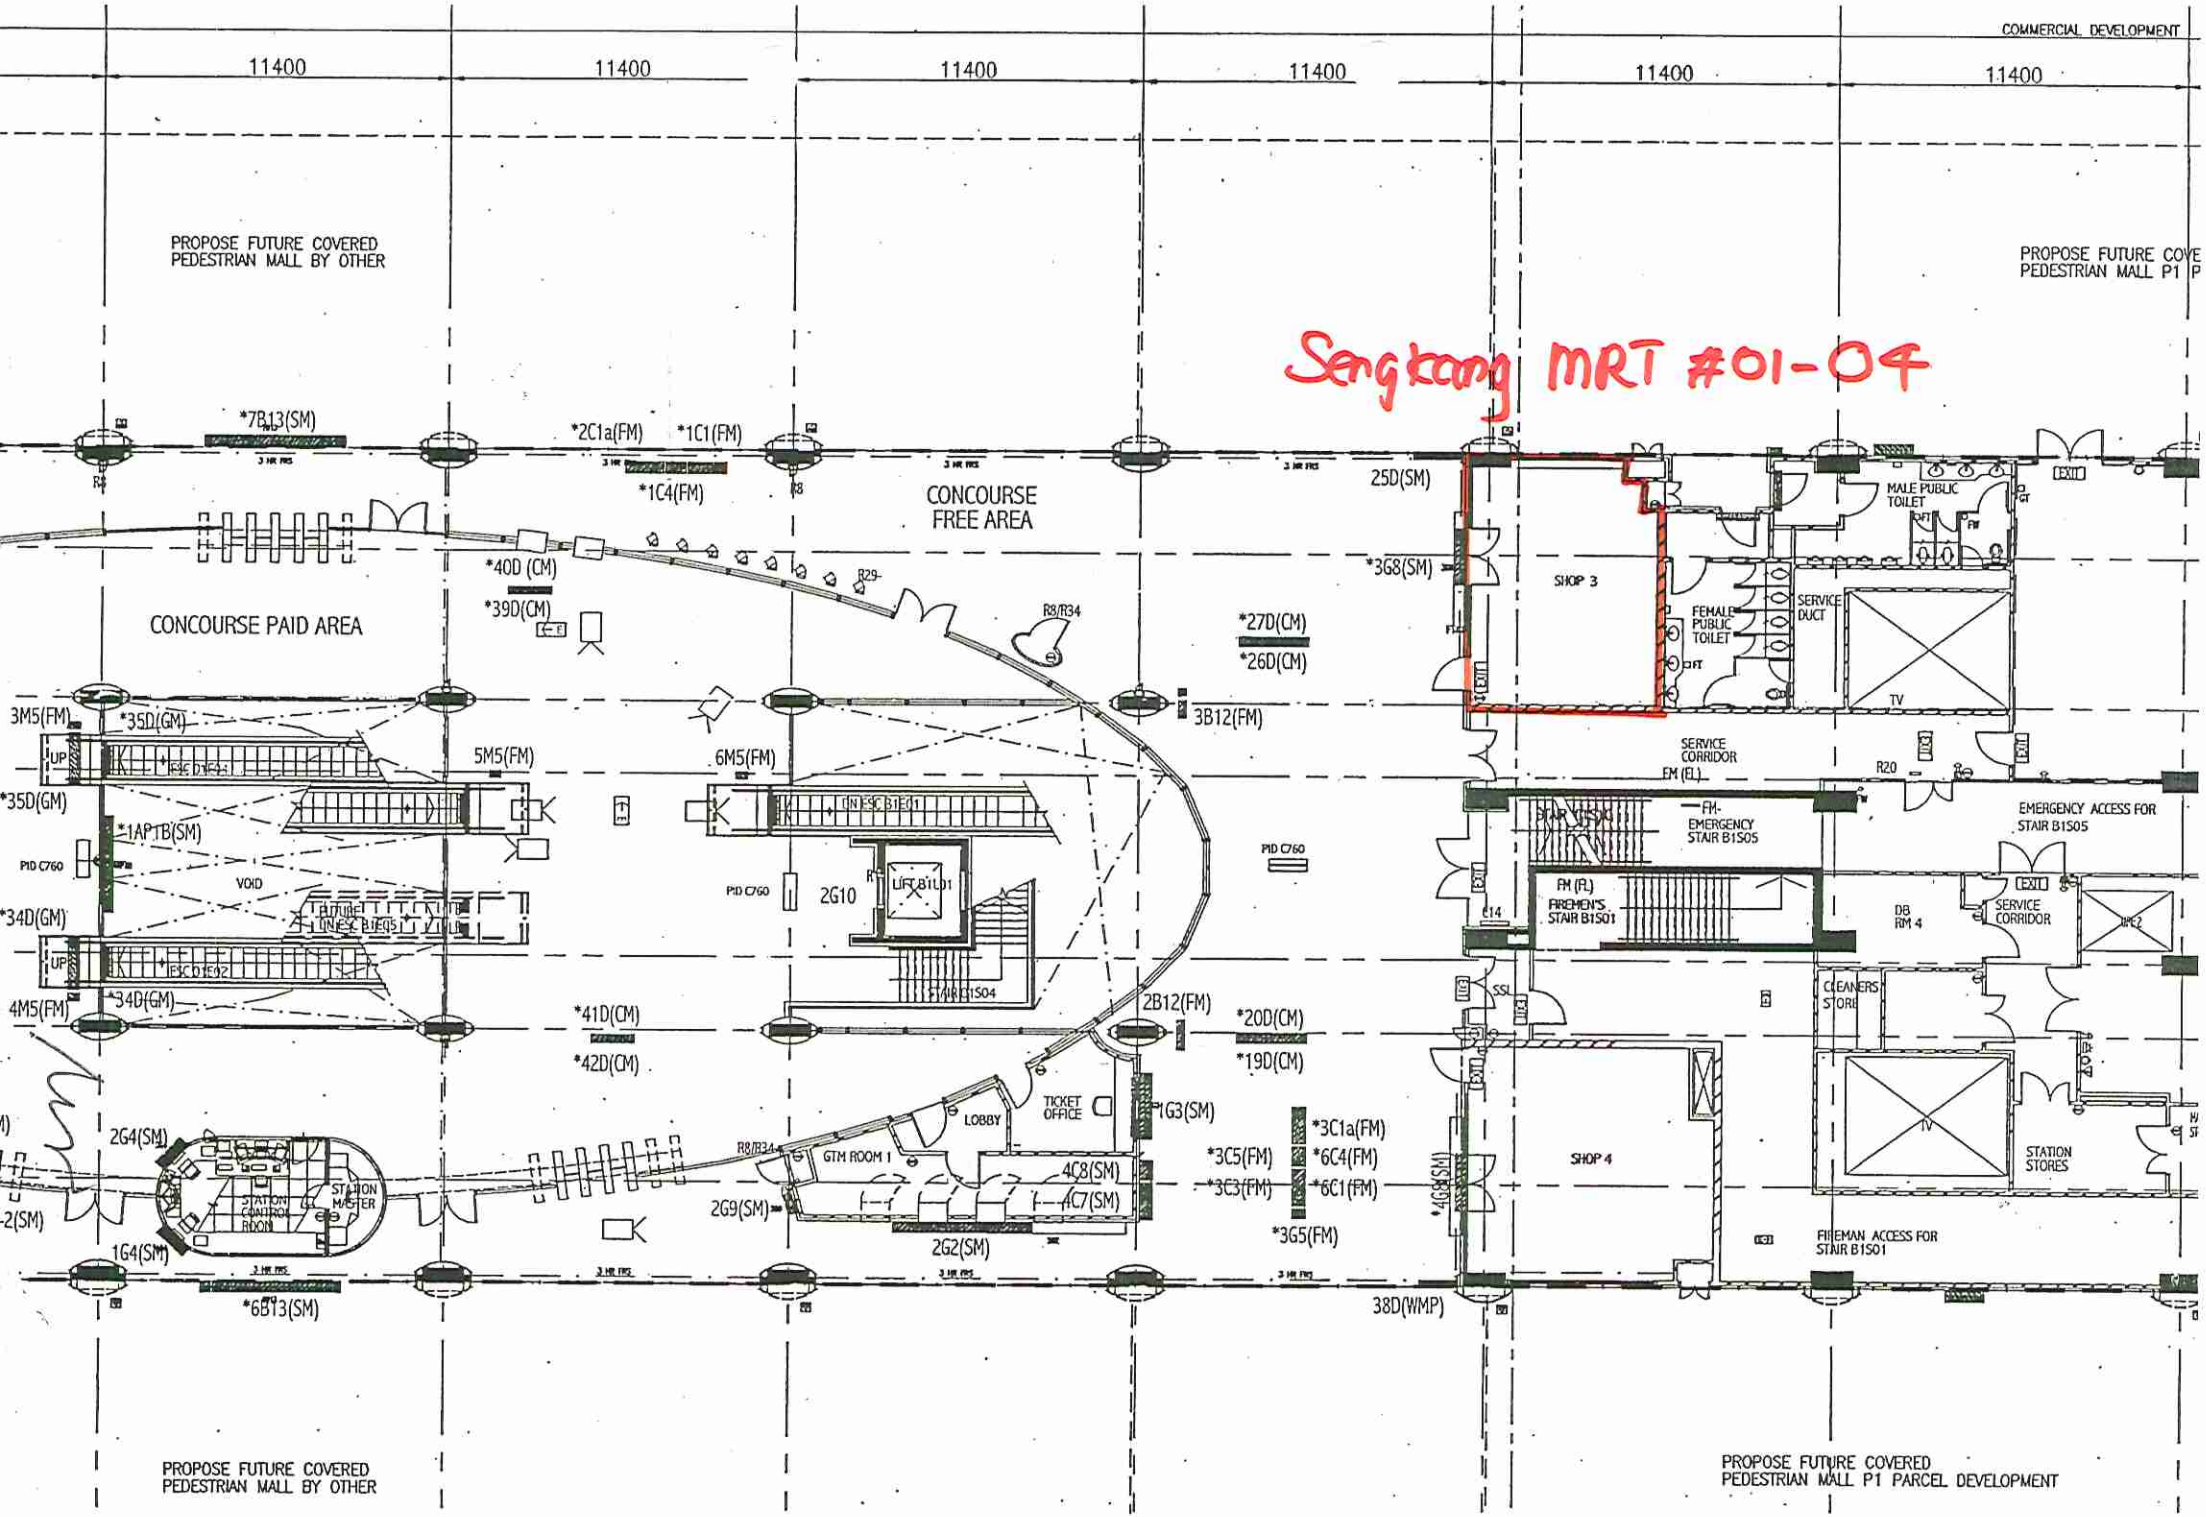
COMMERCIAL DEVELOPMENT
11400
11400
11400
11400
11400
11400
PROPOSE FUTURE COVERED PEDESTRIAN MALL BY OTHER
PROPOSE FUTURE COVE PEDESTRIAN MALL P1 P
Sengkang MRT #01-04
*7B13(SM)
*2C1a(FM)
*1C1(FM)
*1C4(FM)
CONCOURSE FREE AREA
25D(SM)
*3G8(SM)
MALE PUBLIC TOILET
SHOP 3
FEMALE PUBLIC TOILET
SERVICE DUCT
TV
*40D (CM)
*39D(CM)
CONCOURSE PAID AREA
R29
R8/R34
*27D(CM)
*26D(CM)
3M5(FM)
*35D(GM)
3B12(FM)
5M5(FM)
6M5(FM)
SERVICE CORRIDOR
FM (EL)
R20
*35D(GM)
*1APTB(SM)
PID C760
VOID
2G10
LIFT B1L01
FM-EMERGENCY STAIR B1S05
EMERGENCY ACCESS FOR STAIR B1S05
FM (FL) FIREMEN'S STAIR B1S01
DB RM 4
SERVICE CORRIDOR
*34D(GM)
STAIR B1S04
4M5(FM)
*34D(GM)
*41D(CM)
*42D(CM)
2B12(FM)
*20D(CM)
*19D(CM)
CLEANERS STORE
SSL
TICKET OFFICE
LOBBY
1G3(SM)
2G4(SM)
GTM ROOM 1
*3C1a(FM)
*6C4(FM)
*6C1(FM)
*3C5(FM)
*3C3(FM)
4C8(SM)
4C7(SM)
2G9(SM)
2G2(SM)
*3G5(FM)
SHOP 4
STATION STORES
STATION CONTROL ROOM
STATION MASTER
1G4(SM)
*6B13(SM)
38D(WMP)
FIREMAN ACCESS FOR STAIR B1S01
PROPOSE FUTURE COVERED PEDESTRIAN MALL BY OTHER
PROPOSE FUTURE COVERED PEDESTRIAN MALL P1 PARCEL DEVELOPMENT